HYDROLOGY MAP
NAPA, CALIFORNIA
DAVIDON HOMES
MARCH 2011

20 0 60 120 240 480
(IN FEET)
1 inch = 120 ft.

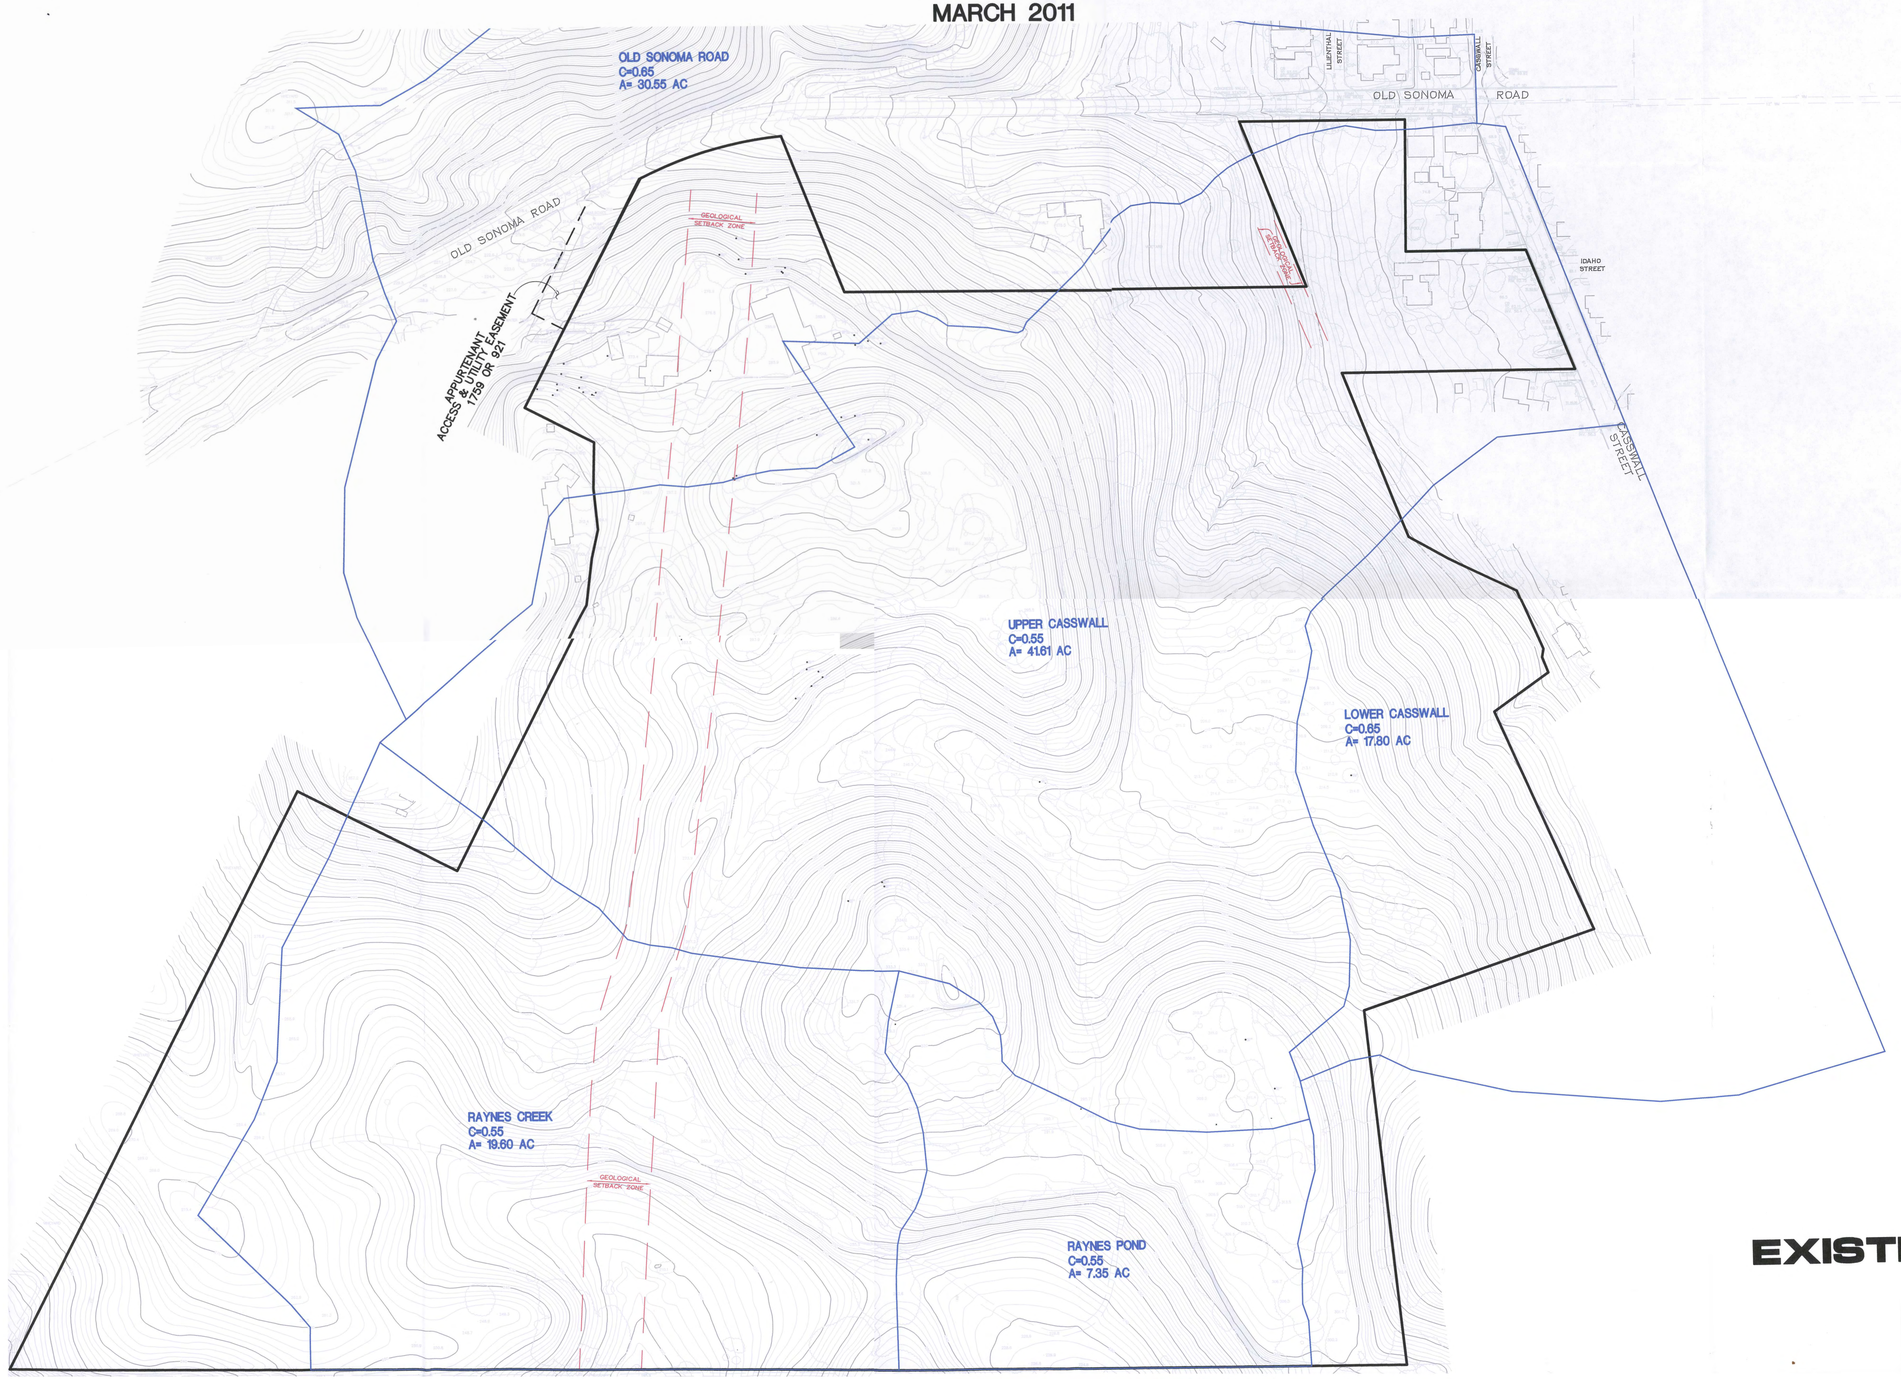

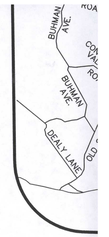

EXISTING CO

CONS
PLANNING · ENGIN
1440 Marta Lane, Suite 200, Walnut Creek, California 94