GRAPHIC SCALE

120 0 60 120 240 480

(IN FEET)
1 inch = 120 ft.

NAPA OAKS HYDROLOGY MAP

NAPA, CALIFORNIA

DAVIDON HOMES

MARCH 2011

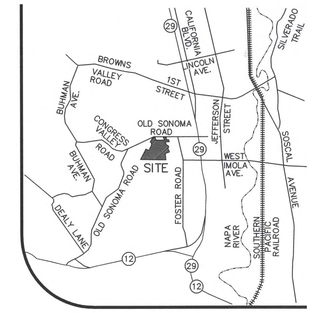

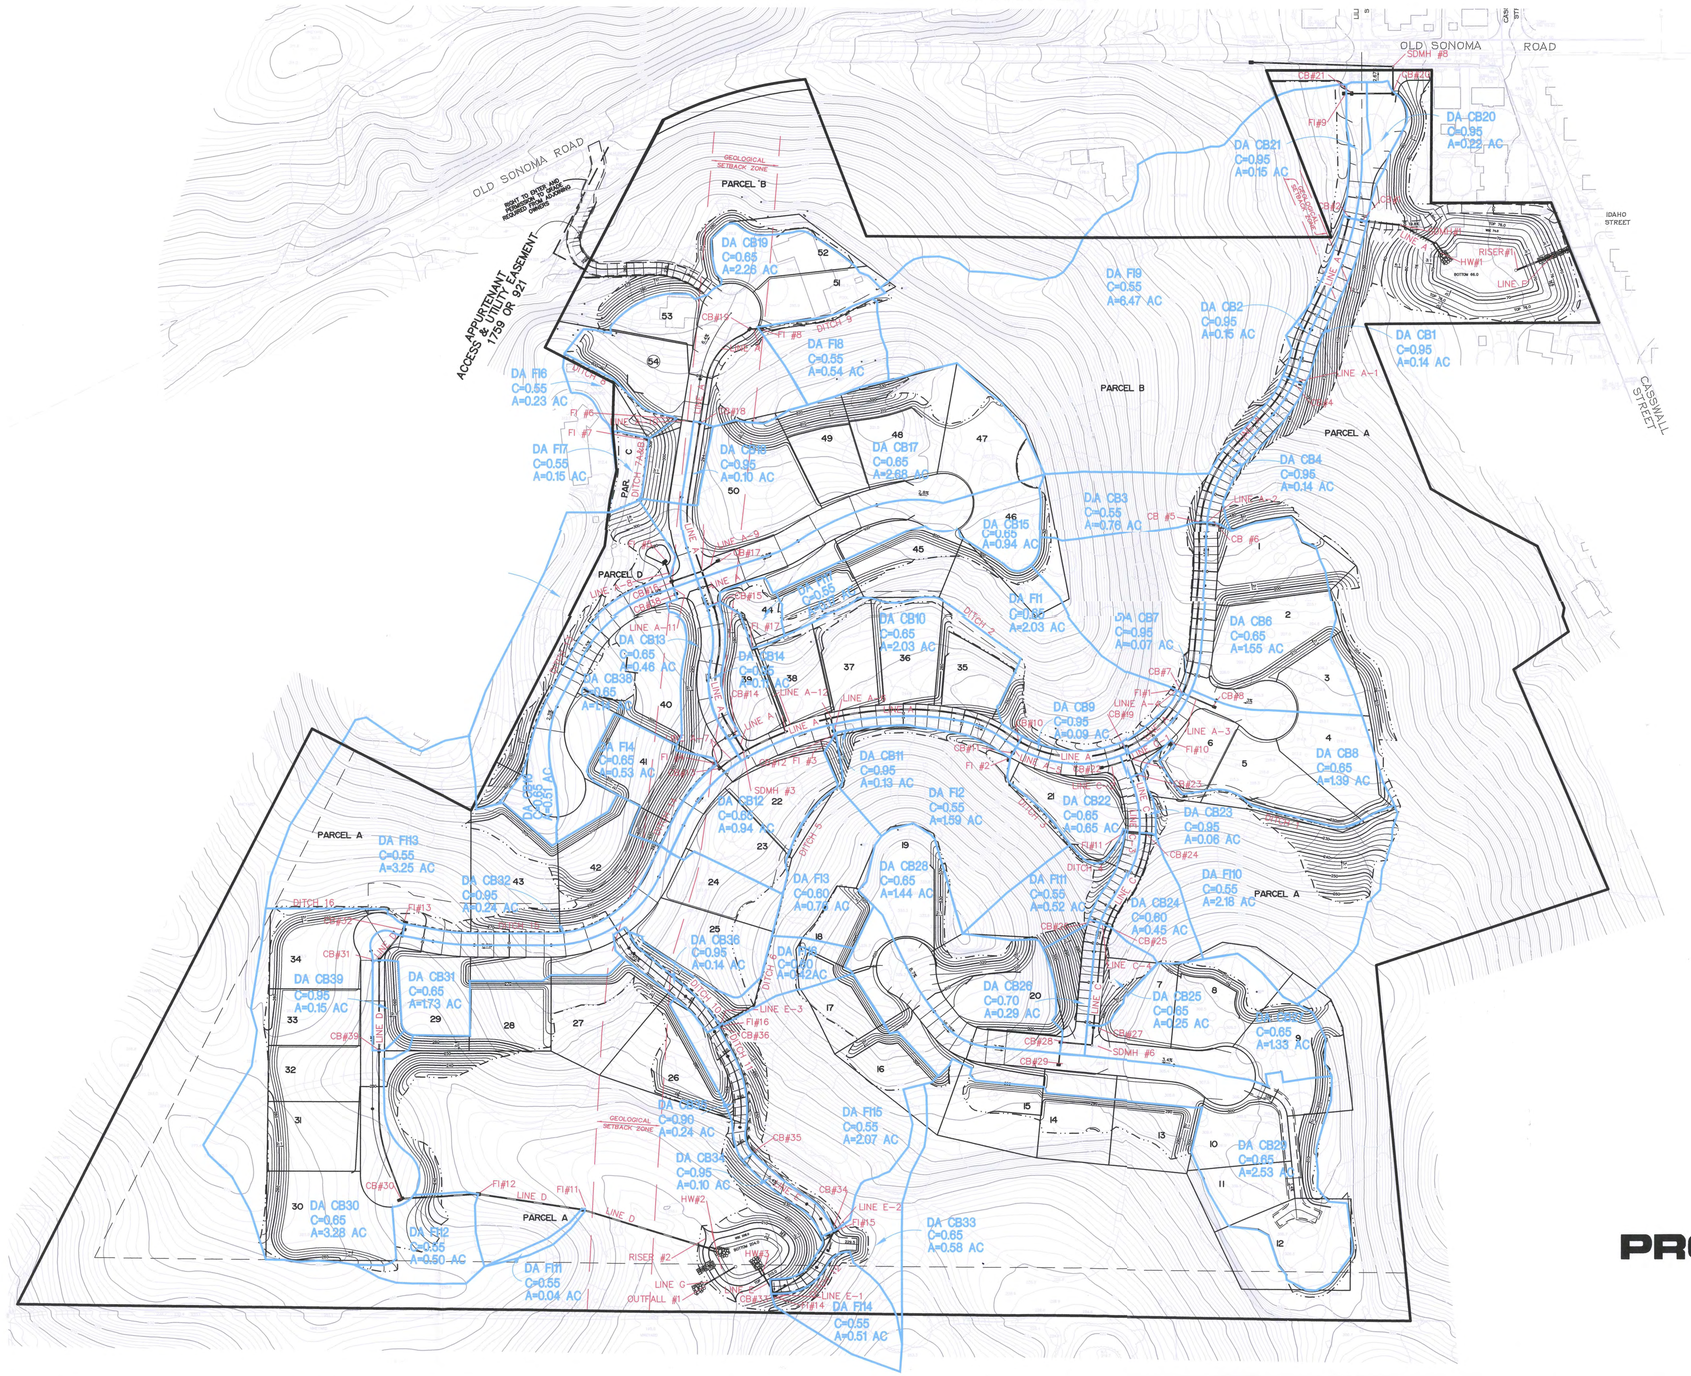

PROPOSED IMPROVEMENT

CONSULTING
PLANNING · ENGINEERING · CONSTRUCTION
1440 Marla Lane, Suite 200, Walnut Creek, California 94596 (925) 932-6868 Tel. (925) 932-0910 Fax